
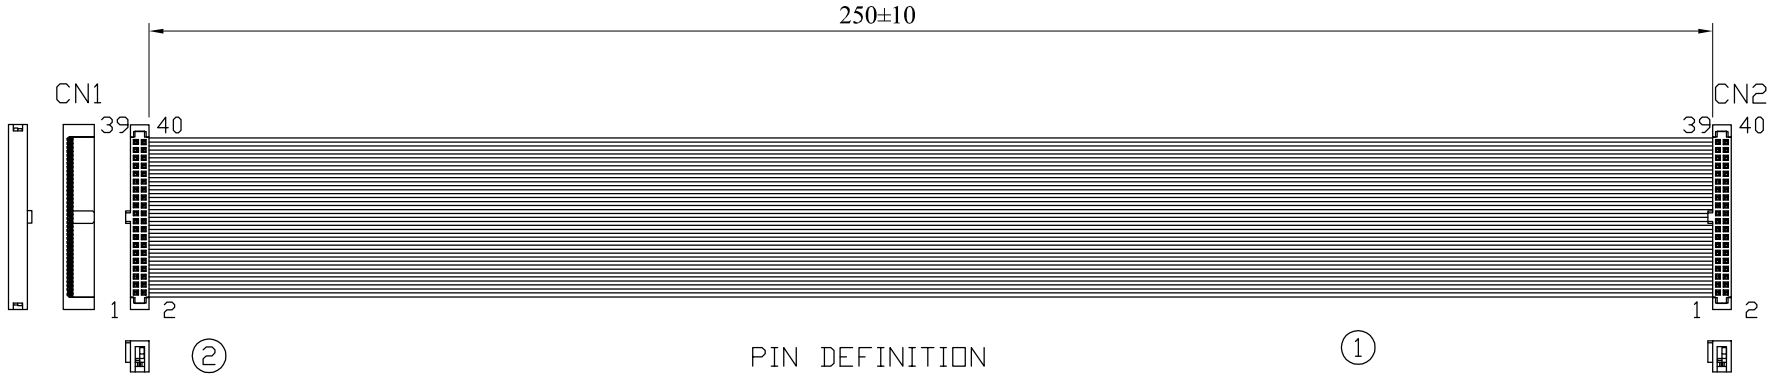


PIN DEFINITION

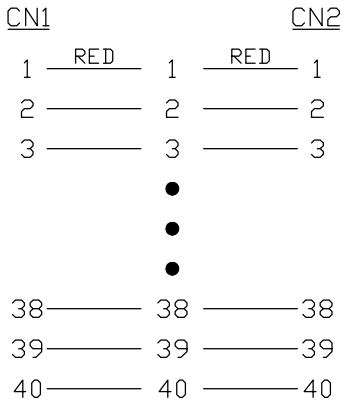

The non-specified tolerance of dimension is ±0.3 mm .

GrandPro	
P/N No.	F20A04-4040
Specs.	IDC PH1.27 L=250mm

NO	DESCRIPTION	COLOR	Q'TY	UNIT	WEIGHT	10.3±10%
2	IDC CONN. PH1.27mm 40P with NOSE G/F (外扣式)	BLACK	2	SET		
1	FALT CABLE UL2678#30*40C PH0.635mm with RED LINE	GRAY	1	PCS		

SCALE: 1/1	UNIT: mm	華凌光電股份有限公司 WINSTAR DISPLAY CO.
REV: 0	PAGE: 1/1	
APPROVED	陳加輝 2016.12.01	MODEL CB025025401XXXXXXX00
CHECKED	陳加輝 2016.12.01	TITLE CB MODULE
DRAWN	*Sally* 2016.11.30	DWG NO. T-051150